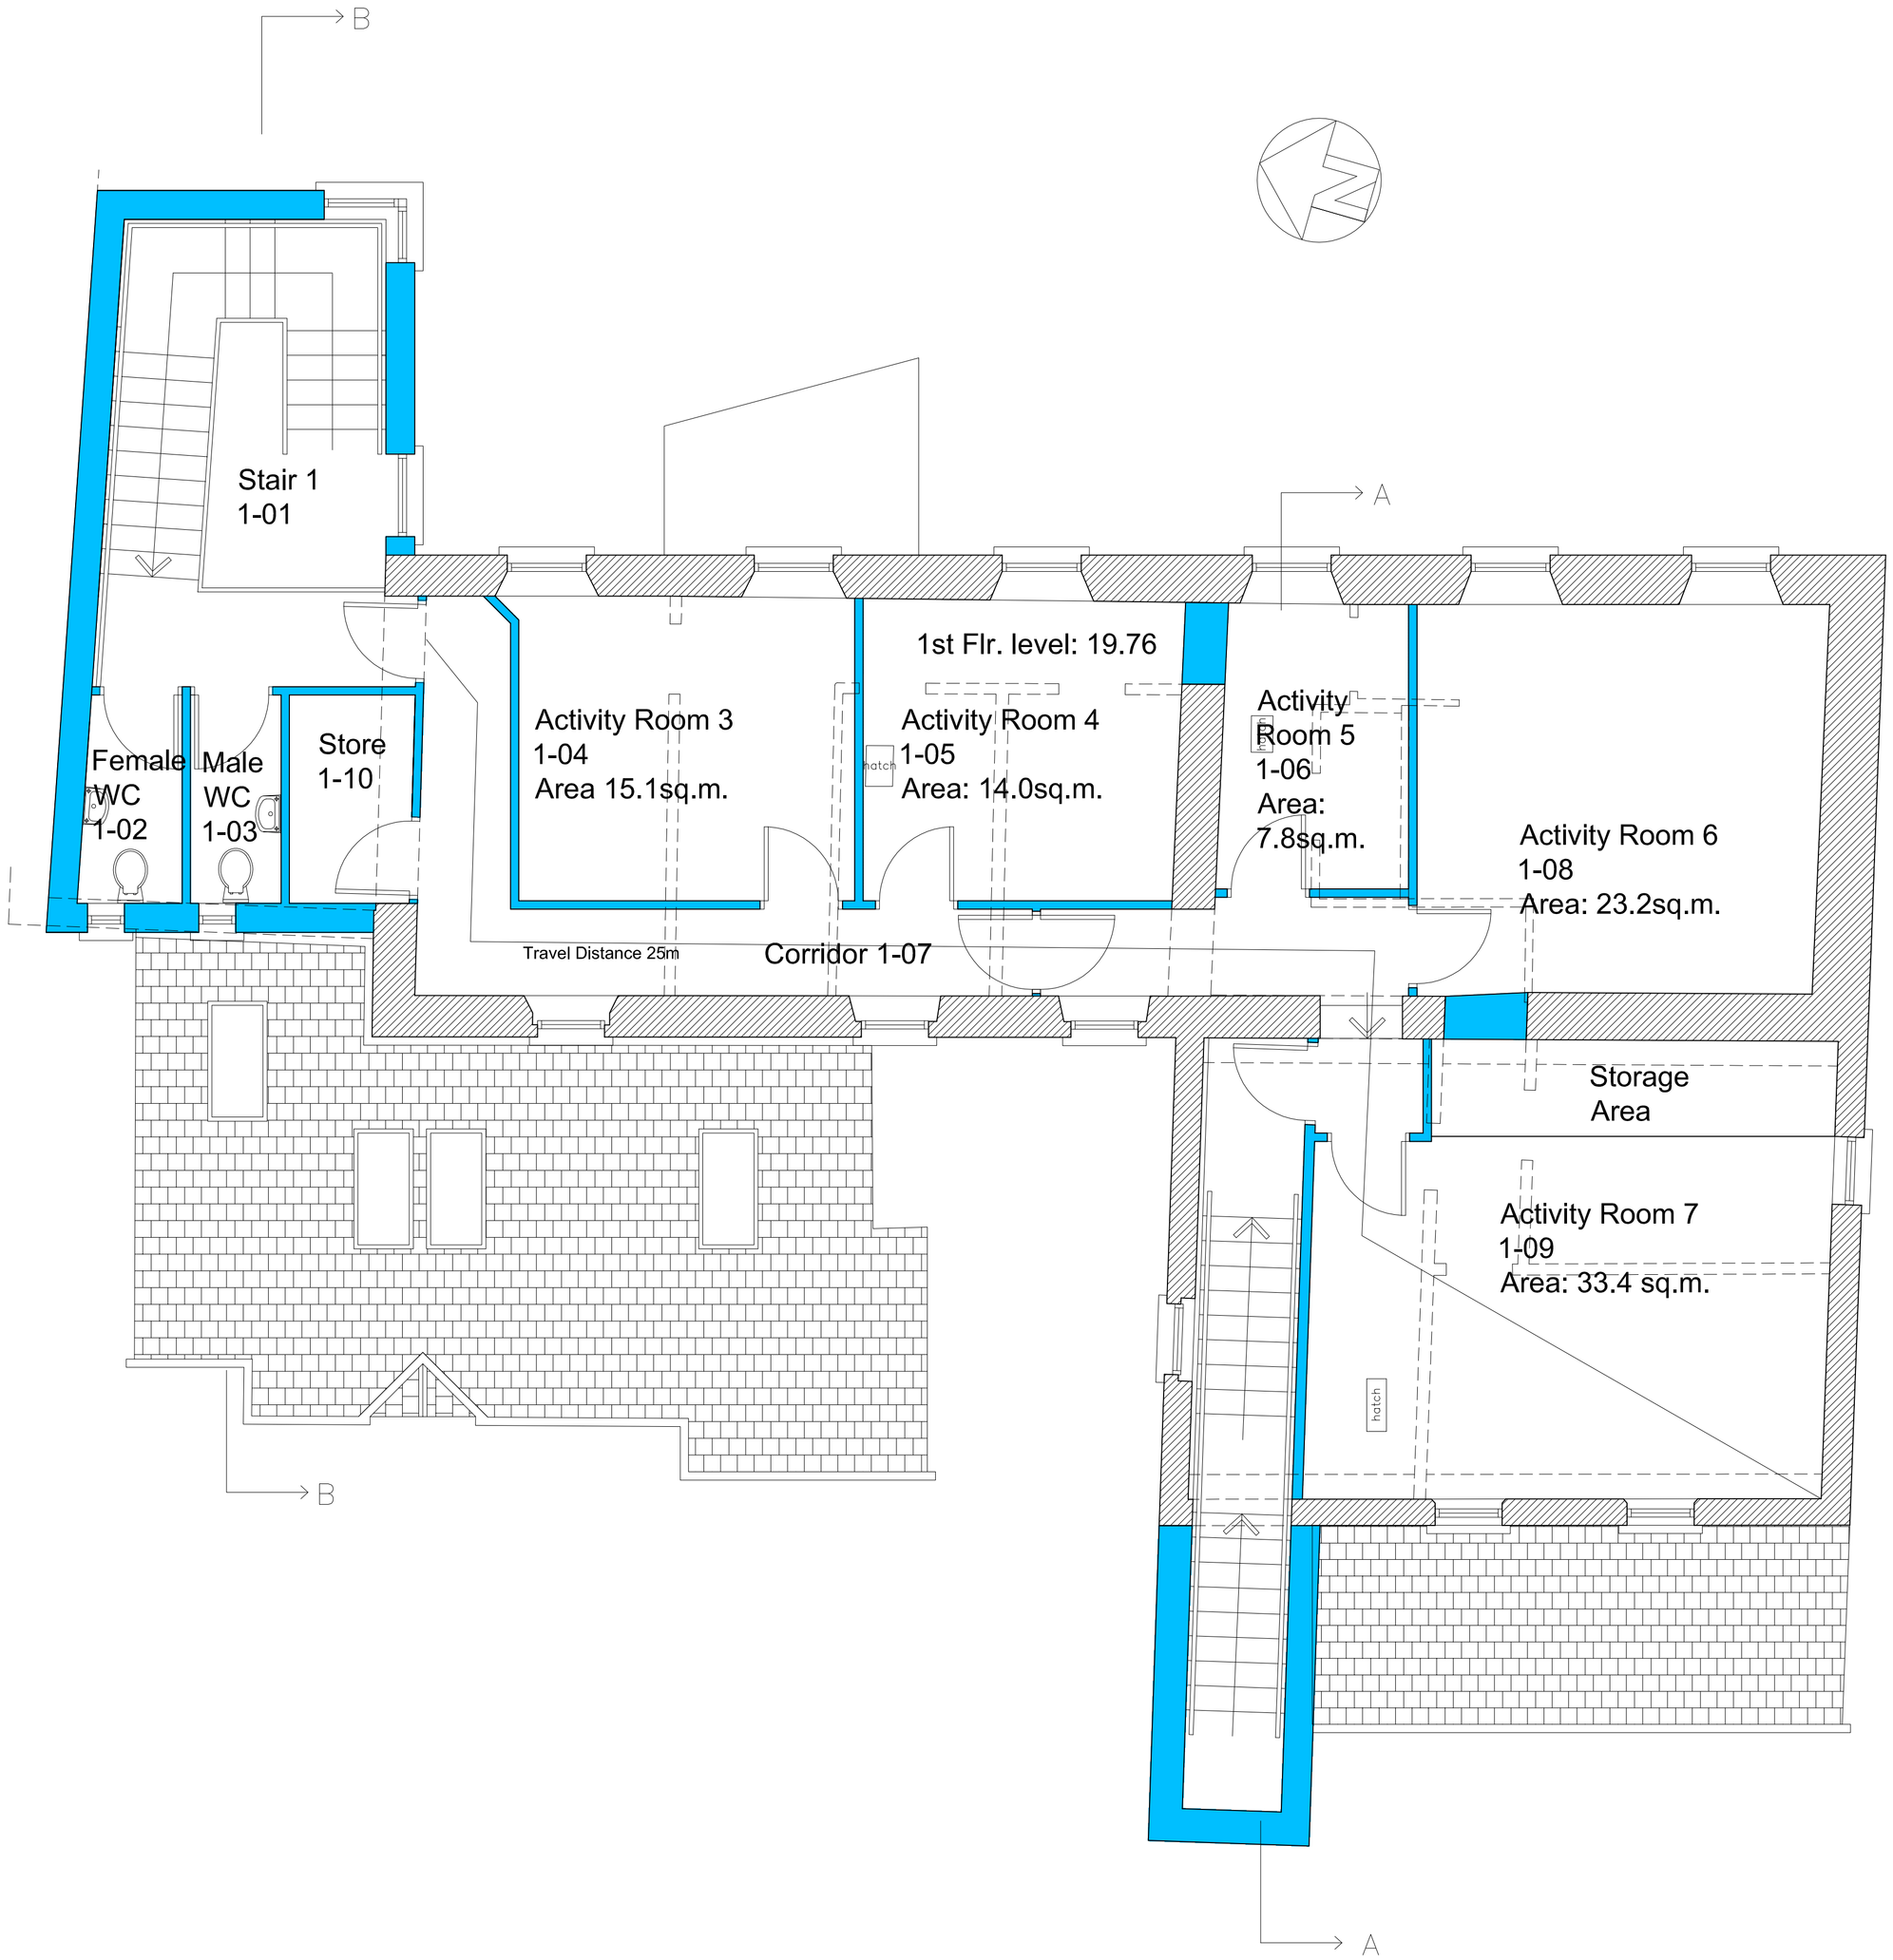

FIRST FLOOR PLAN

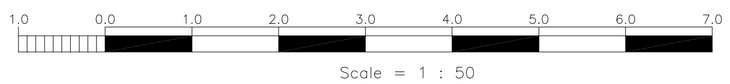

LEGEND

EXISTING WALLS RETAINED

EXISTING WALLS DEMOLISHED

NEW CONSTRUCTION

REV.:	DATE:	DRWN.:	DESCRIPTION:	INIT:
B	1-12-17	PF	Layout Amended	
A	13-11-17	PF	Layout Amended	

FIGURED DIMENSIONS ONLY TO BE USED

THIS DRAWING IS COPYRIGHT ©

F L A N A G A N
ARCHITECTS
8, Argus House, Greenmount Office Park, Harold's Cross, Dublin 6W
Tel: (01) 4730034 Fax: (01) 4730043 email: info@flanaganarchitects.ie

PROJECT: RUSH MYF REFURBISHMENT

CLIENT: FINGAL COUNTY COUNCIL

DRAWING: FIRST FLOOR PLAN

SCALE:	DRAWN BY:	
1:50 (at A1)	Paul Flanagan	
DATE: Oct. 2017	DRAWING NO. 11715 SK-2	REV. B